


**1** **South East**  
1 : 100

Level 1  
3900

Level 0  
0

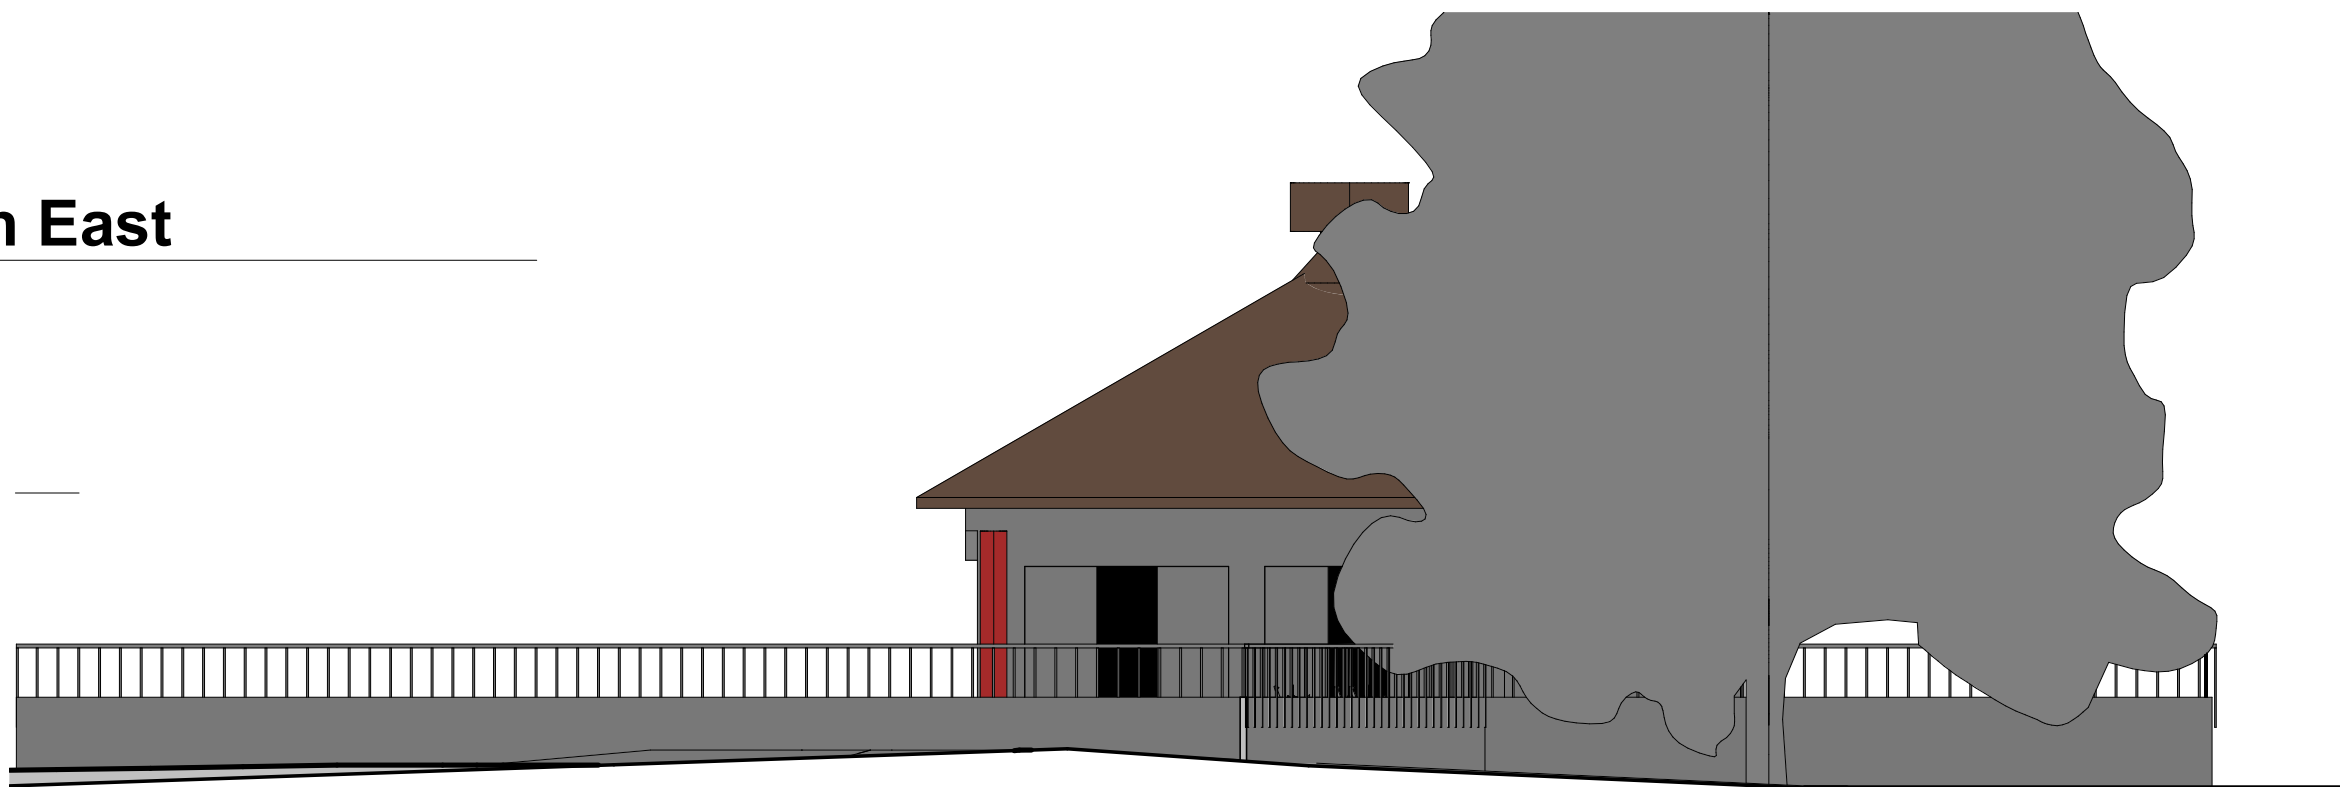

**2** **South West**  
1 : 100


No.	Description	Date

 <b>AUTODESK</b> www.autodesk.com/revit			
CODE	STATUS	SUITABILITY DESCRIPTION	PURPOSE OF ISSUE

PROJECT	Dullburn House
SHEET	South Elevations

CLIENT		
Date 23/09/21	Project number Project Number	Scale (@ A3) 1 : 100
Drawn by KF	DRWAING NUMBER A104	REV
Checked by VT		