




1 North East
1 : 100

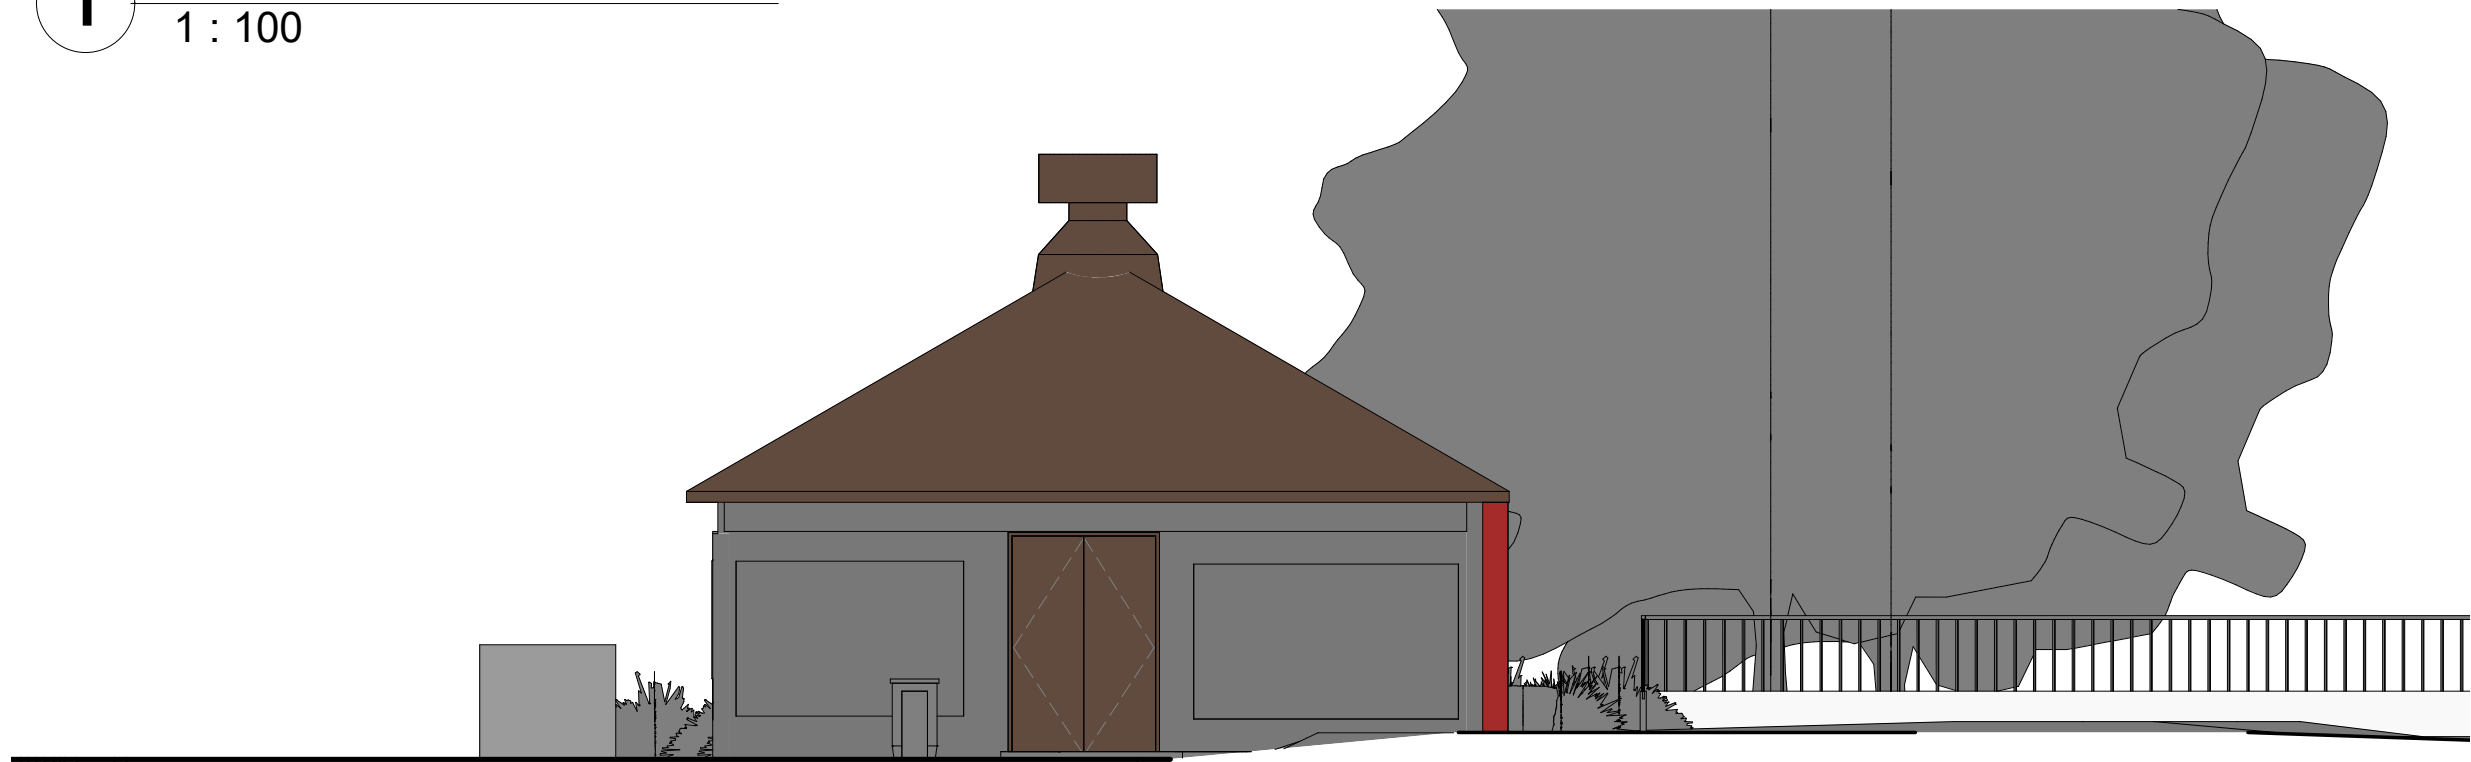

2 North West
1 : 100

No.	Description	Date

<div> AUTODESK www.autodesk.com/revit</div>			
CODE	STATUS	SUITABILITY DESCRIPTION	PURPOSE OF ISSUE

PROJECT	Dullburn House
SHEET	North Elevations

CLIENT			
Date	Project number	Scale (@ A3)	
Issue Date	Project Number	1 : 100	
Drawn by	DRWAING NUMBER		REV
KF	A103		
Checked by			
VT			