


My existing building is a simple squared old house, that is neglected and needs a lot of changes in order to be a functional, clean and creative place.

1

## Level 0 Existing Building

1 : 100

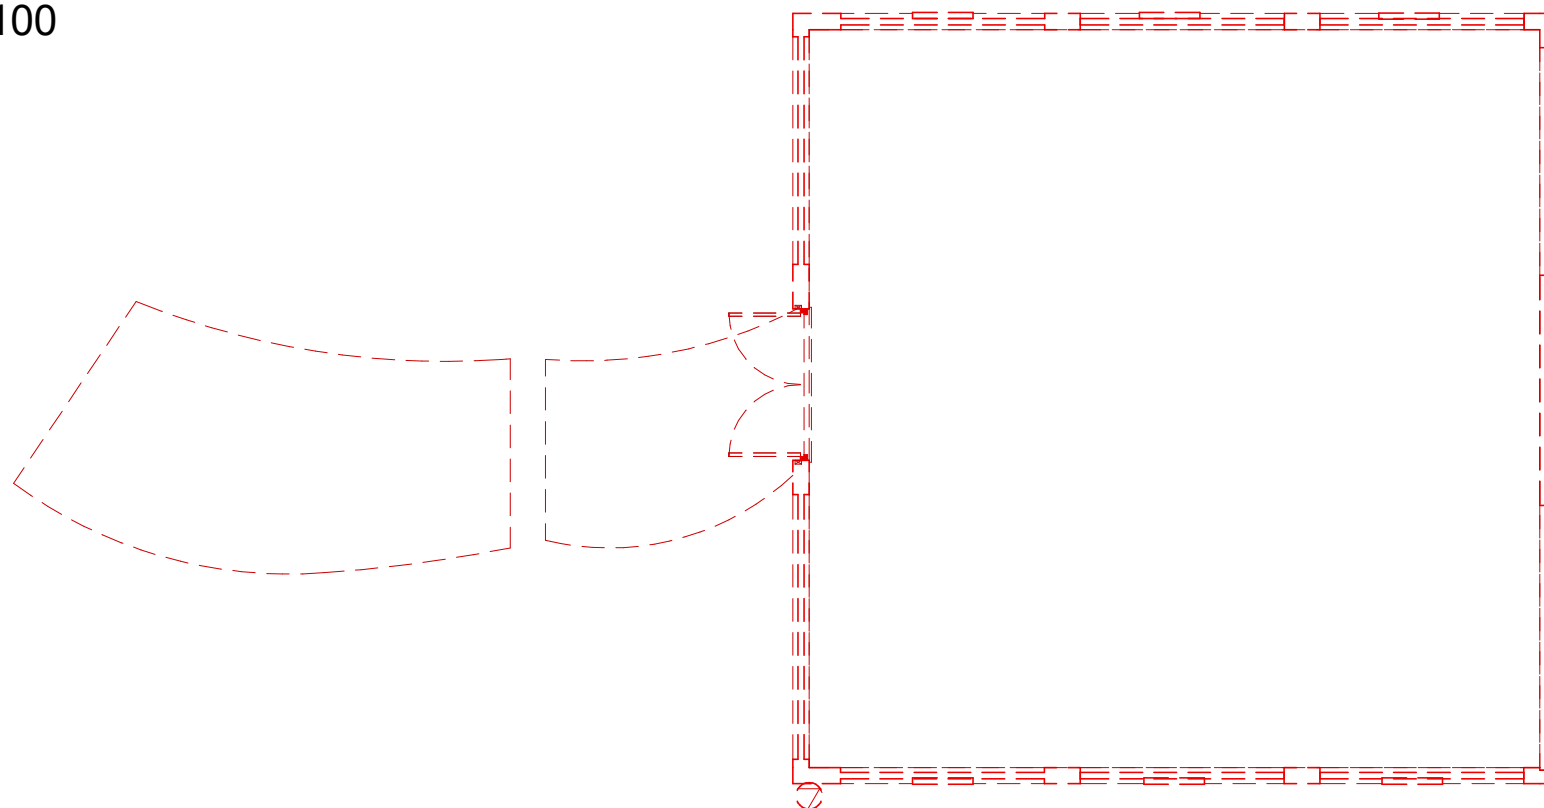


As we can see in the picture, I demolished almost everything because i wanted to covert this building to be more sustainable, more spacious and be a modern cafe that everyone in the neighborhood want to visit! Also, i cleaned the surrounding weeds and replaced the corroded gutters.

2

## Level 0 Demolished Building

1 : 100

	No.	Description	Date

**AUTODESK**  
[www.autodesk.com/revit](http://www.autodesk.com/revit)

CODE	STATUS	SUITABILITY DESCRIPTION	PURPOSE OF ISSUE

PROJECT  
Dullburn House

SHEET  
PLAN OF EXISTING AND DEMOLISHED BUILDING

CLIENT		
Date 20/10/21	Project number Project Number	Scale (@ A3) 1 : 100
Drawn by KF	DRWAING NUMBER A112	
Checked by VT	REV	