



Inside cafeteria, there are stands where people can sit and watch view from extended glazing, nice plants, an old decorated bicycle, a modern furnished kitchen and some tables on the patio for people that enjoy outdoor space.

It is also built a small additional building that sells local honey and is cosy, bright and simple. Inside store are some big pillows that people can relax, some pieces of art and stands for honey to be sold. A woman is there to welcome people and register them as members of honey e-shop.

New timber deck, extended 4 meters compared to original

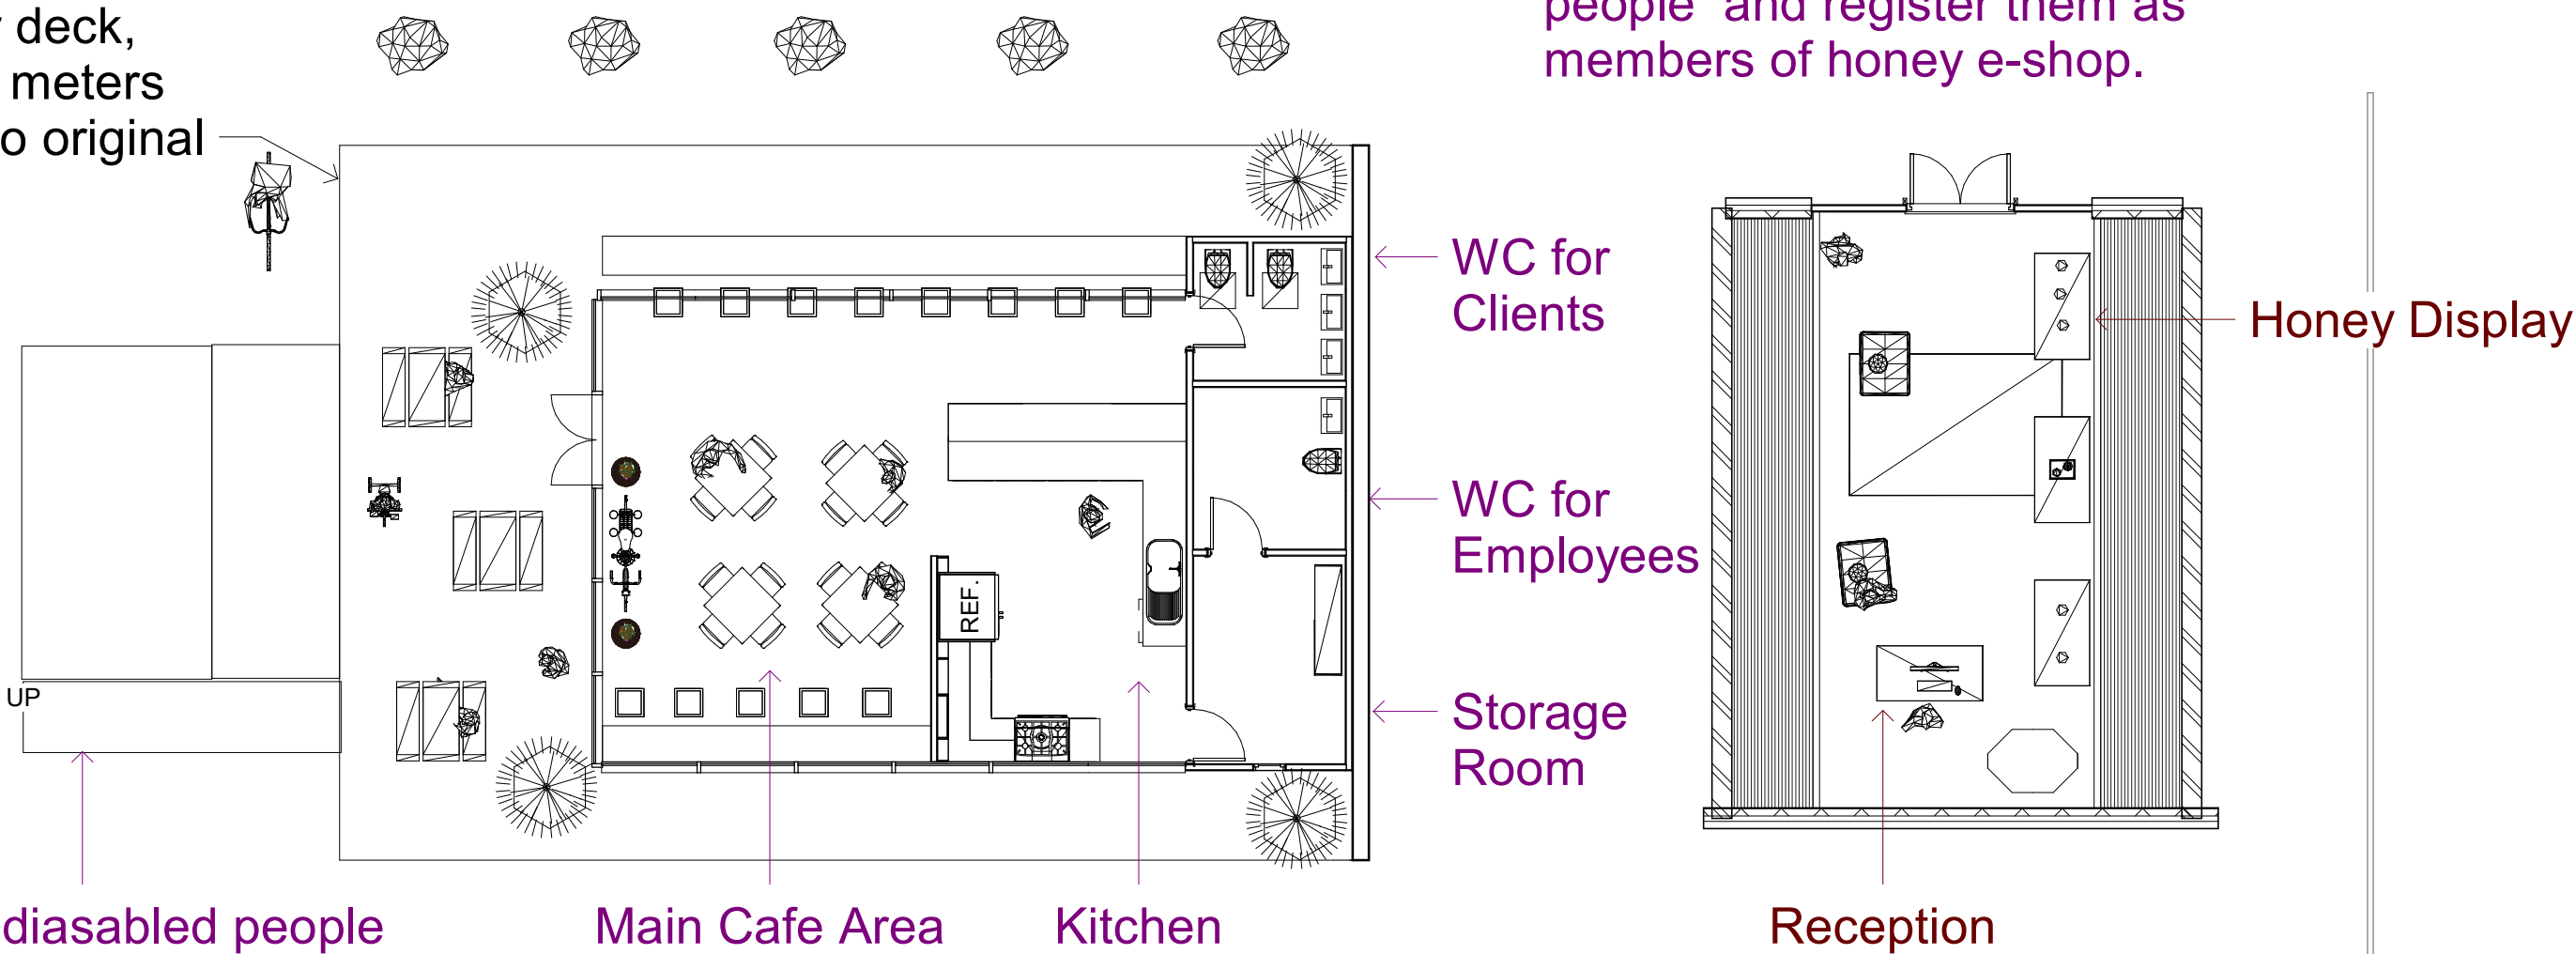

No.	Description	Date

<div> AUTODESK www.autodesk.com/revit</div>				PROJECT Dullburn House		CLIENT		
CODE	STATUS	SUITABILITY DESCRIPTION	PURPOSE OF ISSUE	SHEET Unnamed		Date 20/10/21	Project number Project Number	Scale (@ A3) 1 : 100
						Drawn by KF	DRWAING NUMBER A115	REV
						Checked by VT		